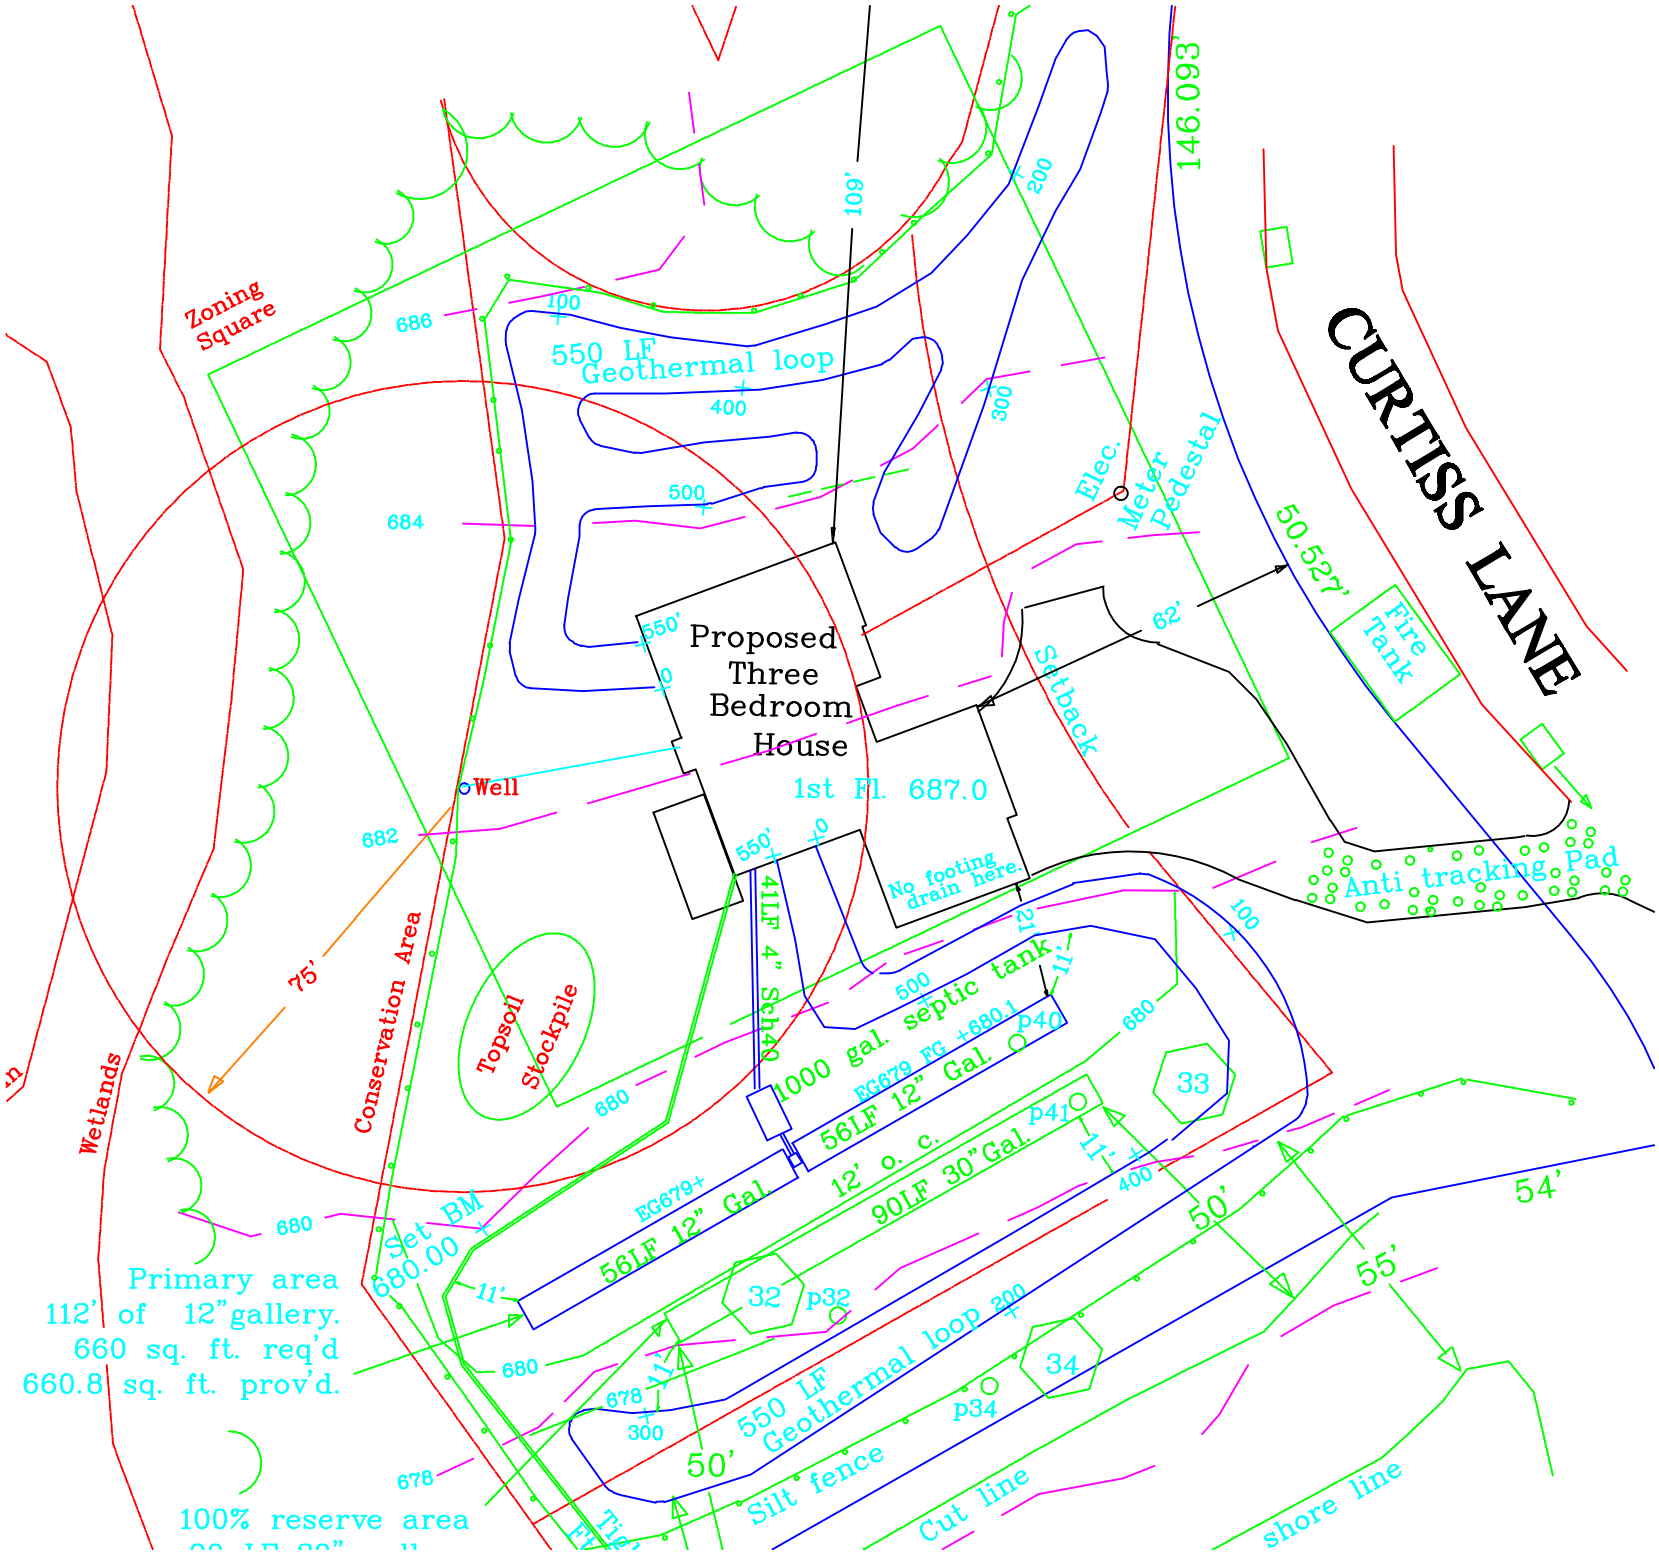
CURTISS LANE
146.093'
Zoning Square
686
684
682
680
678
100
200
300
400
500
550 LF Geothermal loop
Proposed Three Bedroom House
1st Fl. 687.0
Elec. Meter Pedestal
50.527'
62'
Setback
Fire Tank
Well
550'
+0
No footing drain here.
41LF 4" Sch40
1000 gal. septic tank
EG679 FG +680.1
56LF 12" Gal.
12' o. c.
90LF 30"Gal.
56LF 12" Gal.
EG679+
p40
p41
p32
p34
33
32
34
11'
12'
Anti tracking Pad
Conservation Area
75'
Topsoil Stockpile
Wetlands
Set BM 680.00
Primary area
112' of 12"gallery.
660 sq. ft. req'd
660.8 sq. ft. prov'd.
100% reserve area
50'
55'
54'
Silt fence
Cut line
shore line